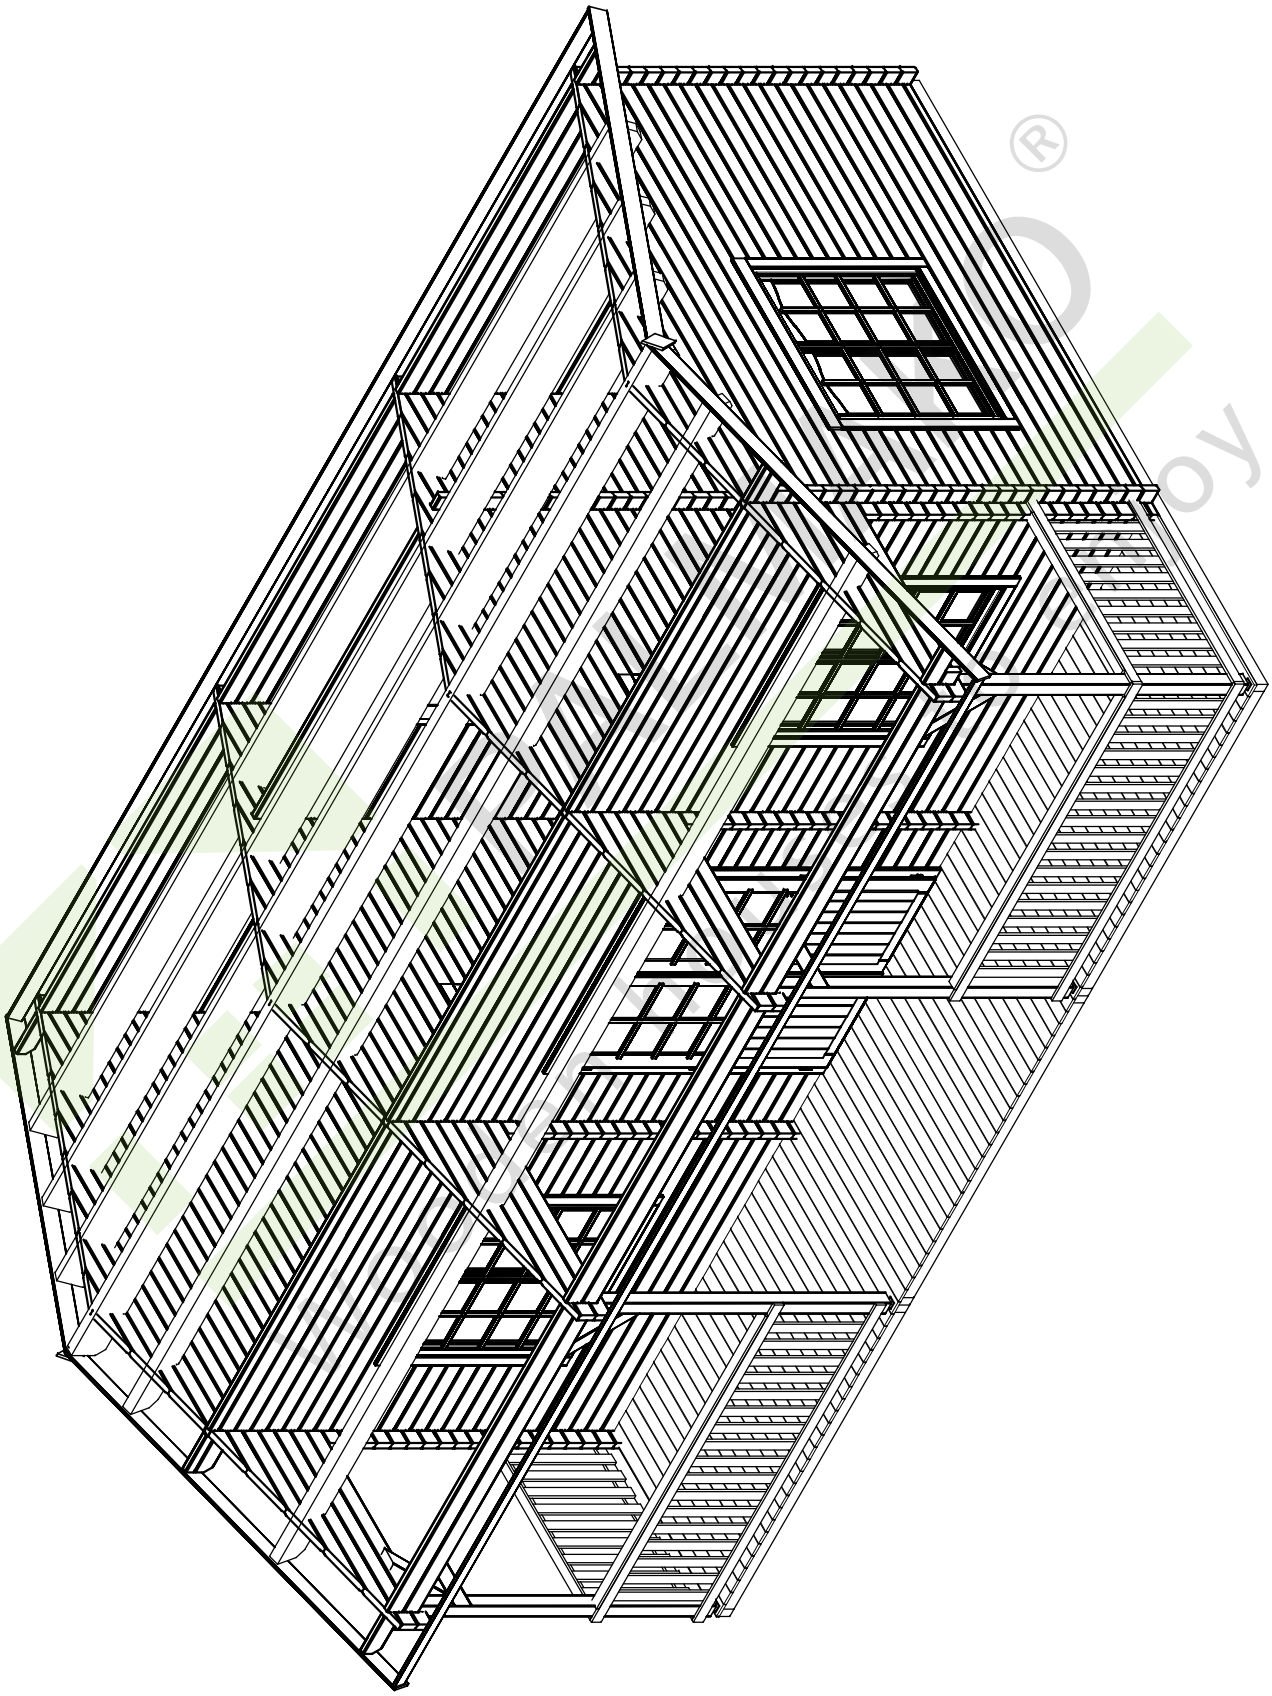
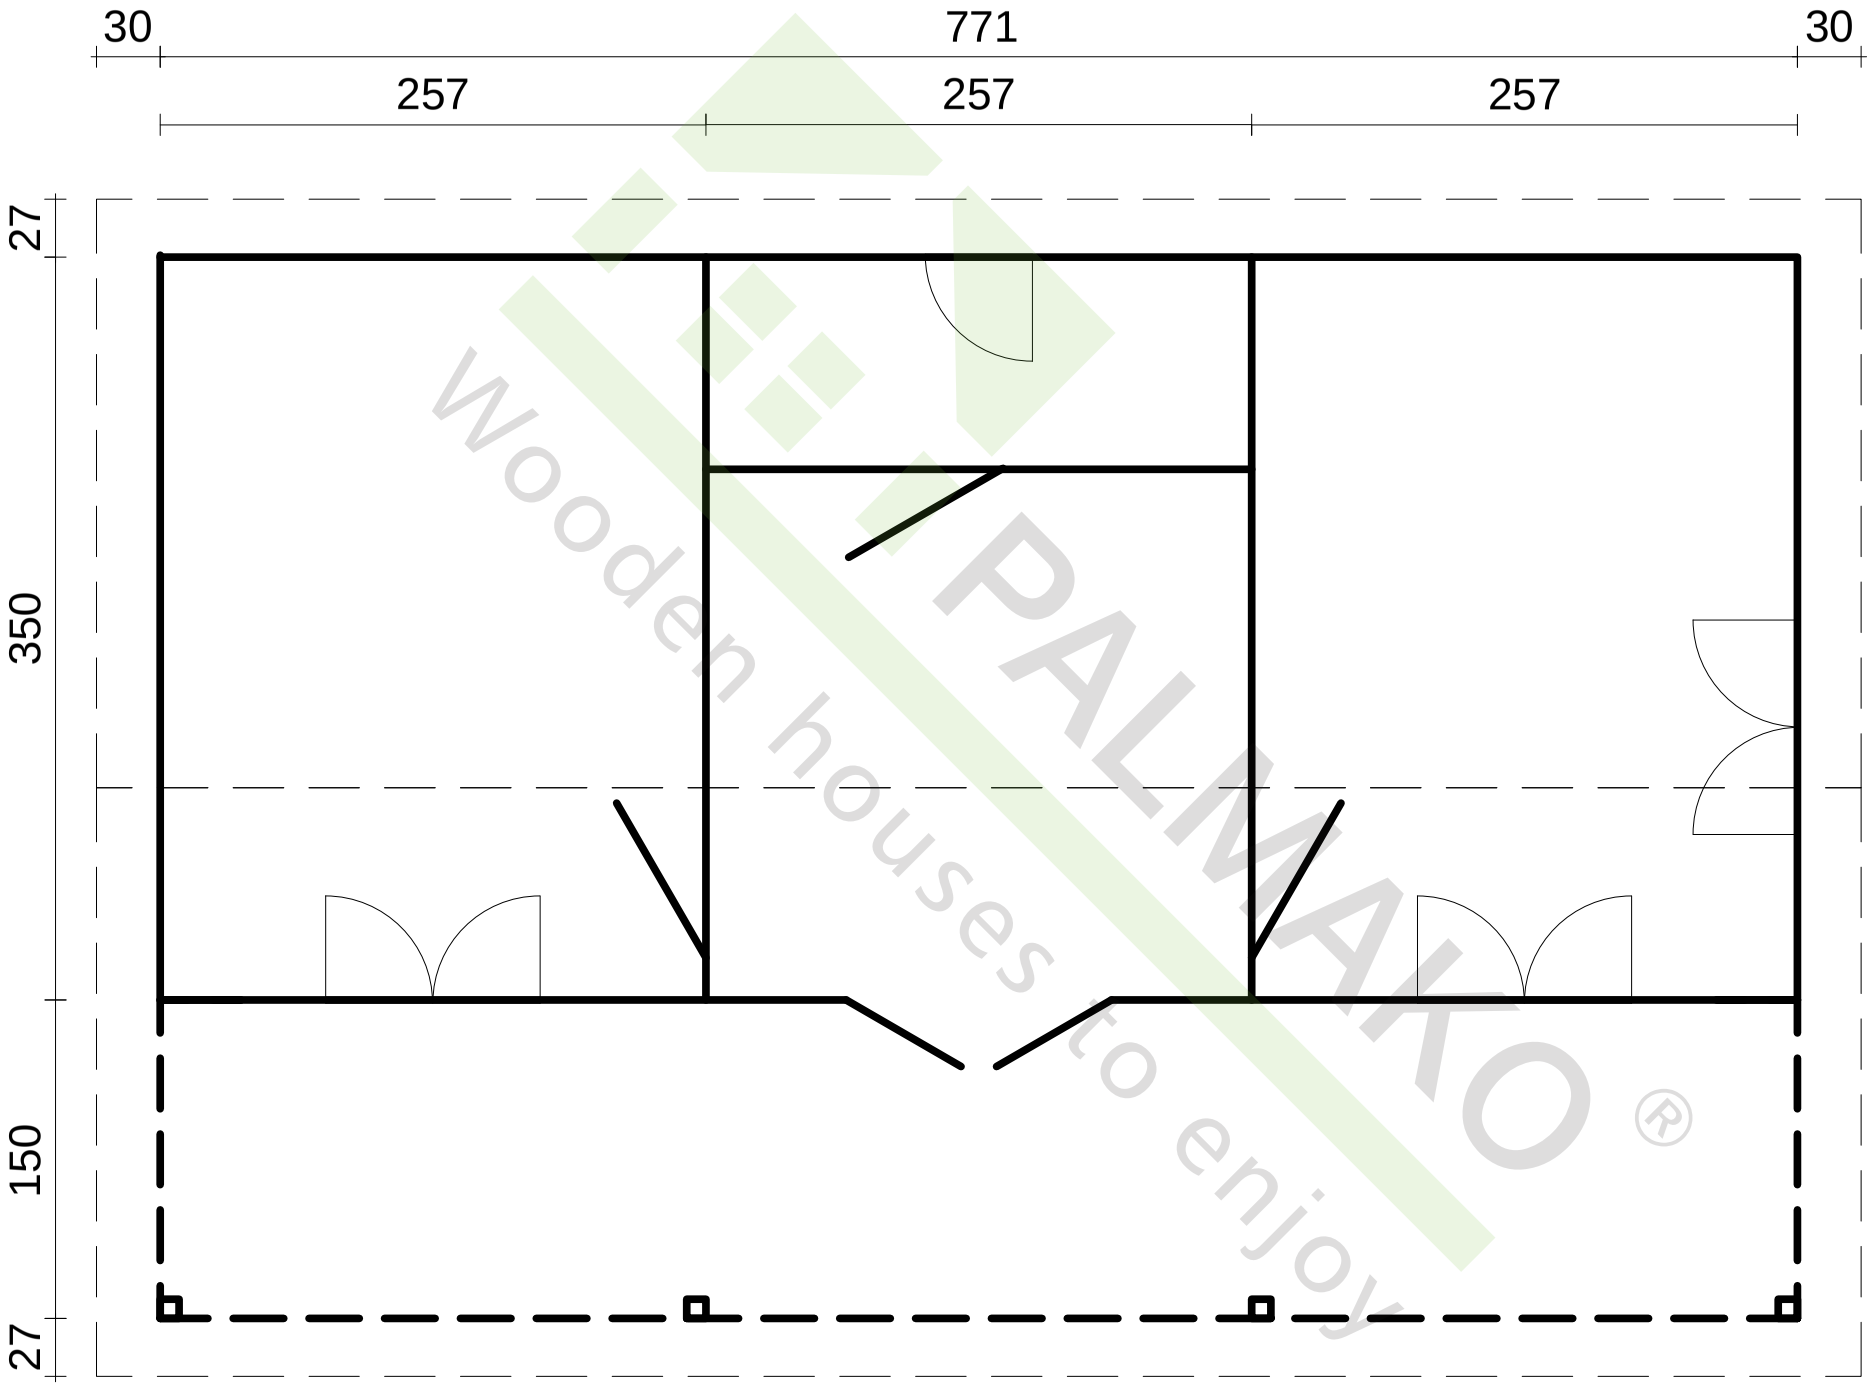
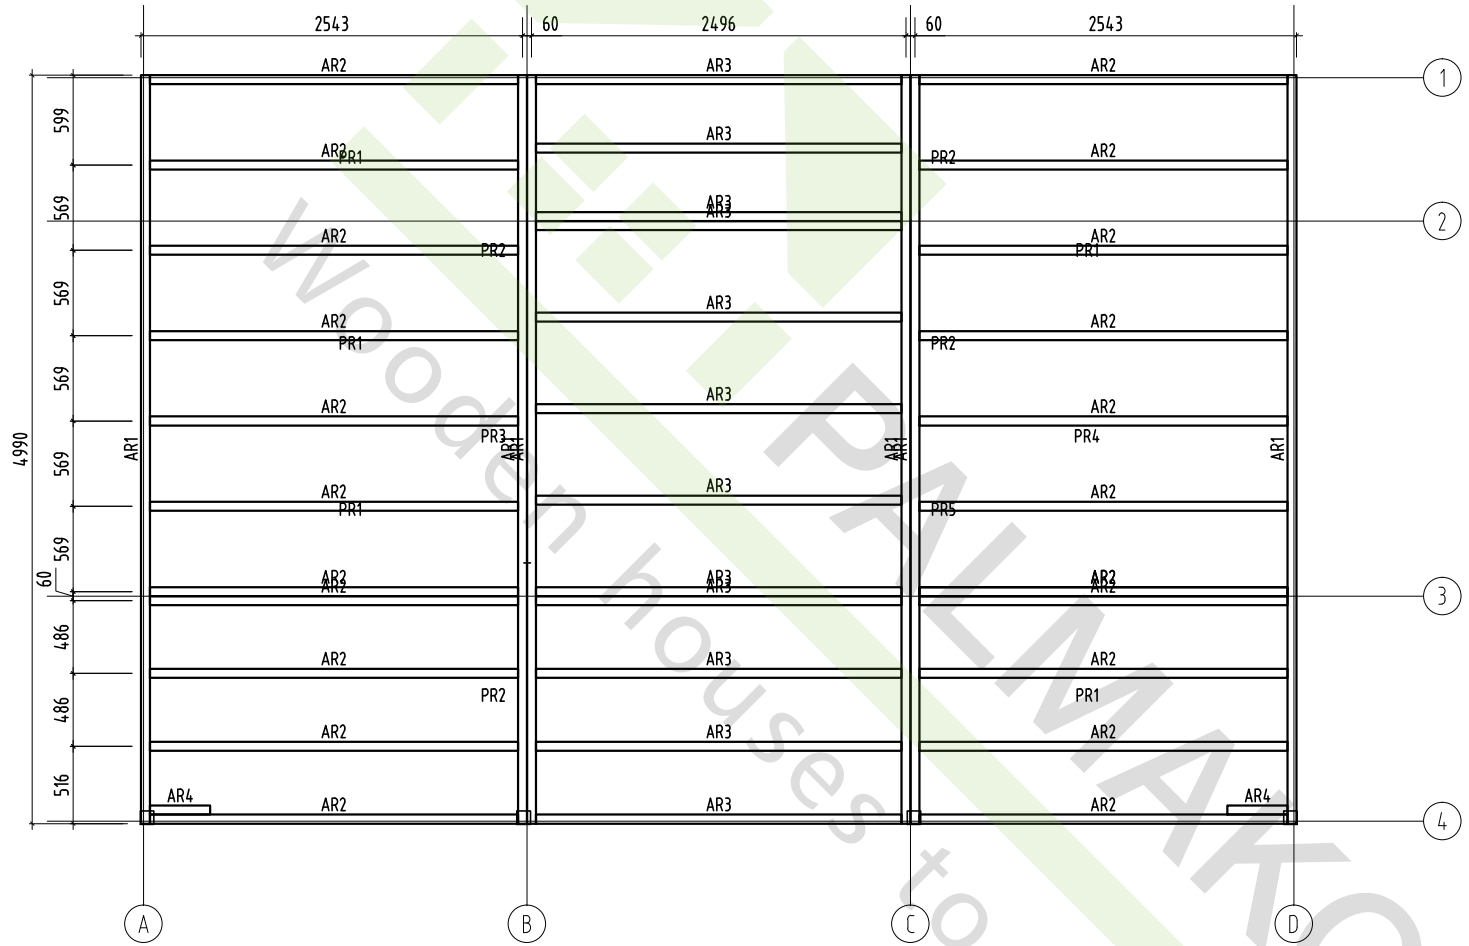





PALMAKO ®
Wooden houses to enjoy




PALMAKO®
Wooden houses to enjoy

Object name: Wendy	Drawing: Plan Foundation- Fundament- Fondation- Fondazione- Vigas de cimentación		Scale 1:50 Paper A4
PALMAKO® Wooden houses to enjoy AS Palmako Betooni 9, Tartu, 51014 tel. +372 73 55 530 fax. +372 73 55 544 www.palmako.ee	Customer: Palmako	Log: 44	
	Drawn by: Märt Lilo		
	Date: 25.09.2012	File: Wendy.dwg	Page 1

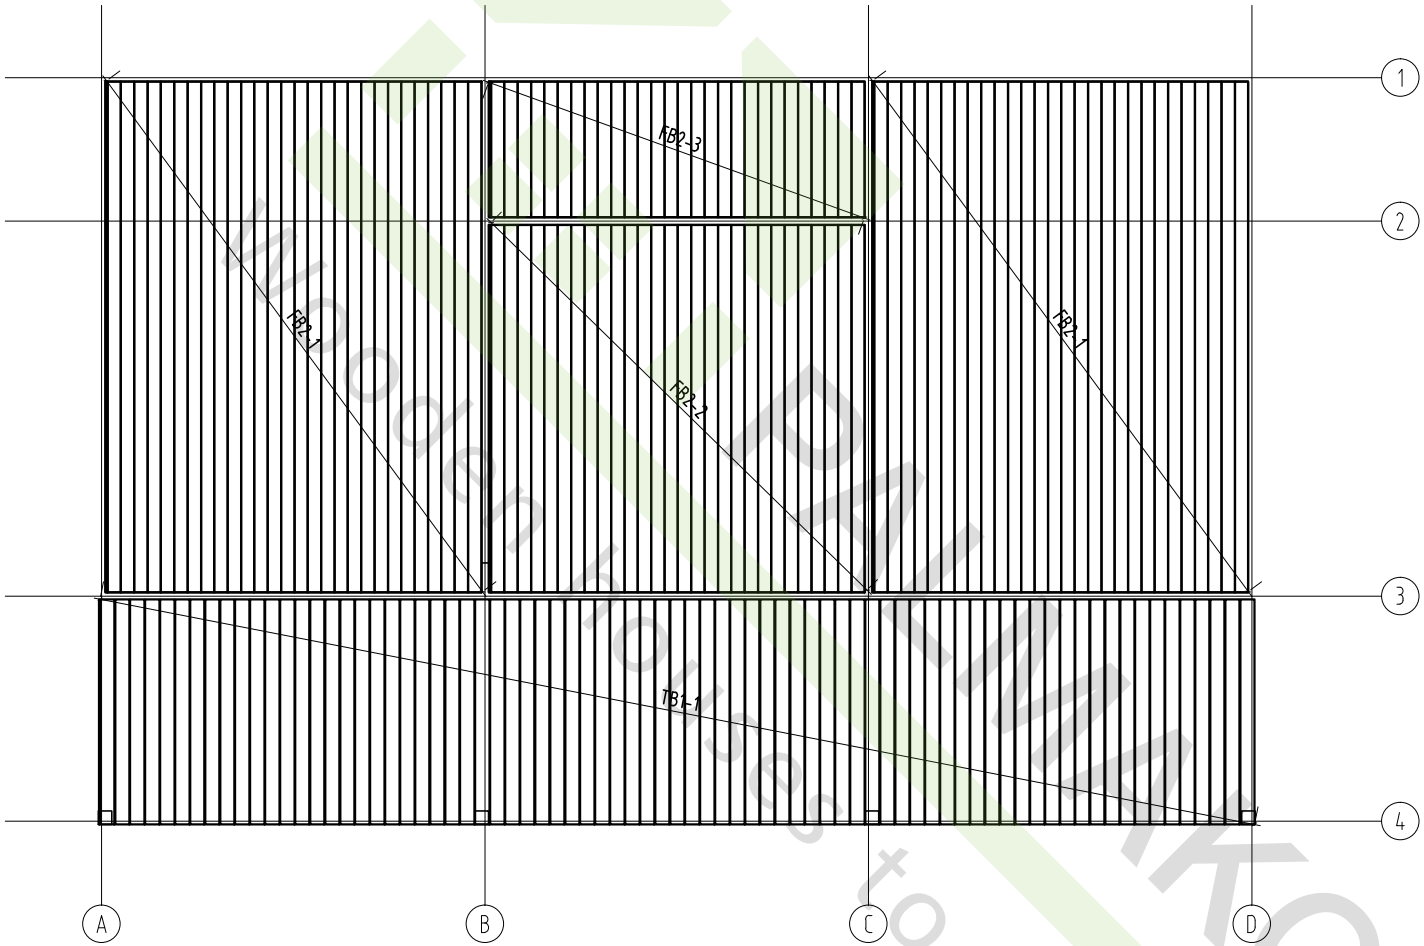


Object name: Wendy	Drawing: Plan — Floor board- Fussbodenbrett- Madrier du plancher -		Scale 1:50
			Paper A4
PALMAKO® Wooden houses to enjoy AS Palmako Betooni 9, Tartu, 51014 tel. +372 73 55 530 fax. +372 73 55 544 www.palmako.ee	Customer: Palmako	Log: 44	
	Drawn by: Märt Lilo		
	Date: 25.09.2012	File: Wendy.dwg	Page 1

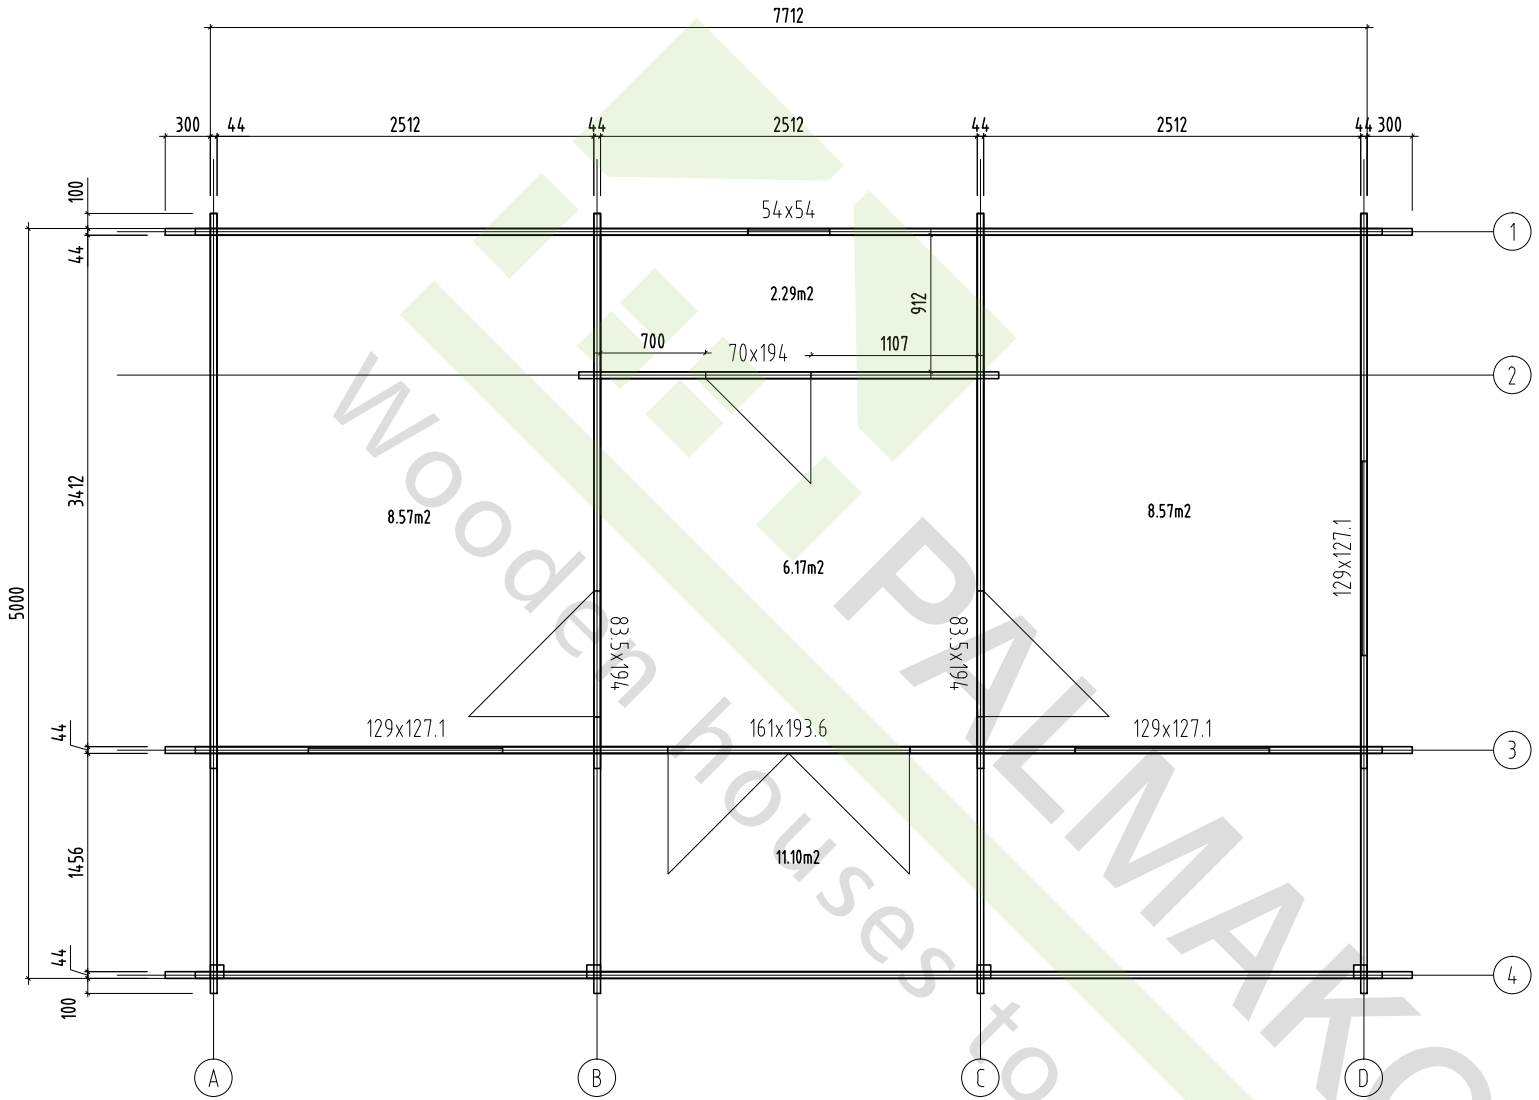PALMAKO® Wooden houses to enjoy




PALMAKO®
Wooden houses to enjoy

Object name: Wendy	Drawing: Plan		Scale 1:50
			Paper A4
PALMAKO® Wooden houses to enjoy AS Palmako Betooni 9, Tartu, 51014 tel. +372 73 55 530 fax. +372 73 55 544 www.palmako.ee	Customer: Palmako	Log: 44	
	Drawn by: Märt Lilo		
	Date: 05.10.2012	File: Wendy.dwg	Page 1

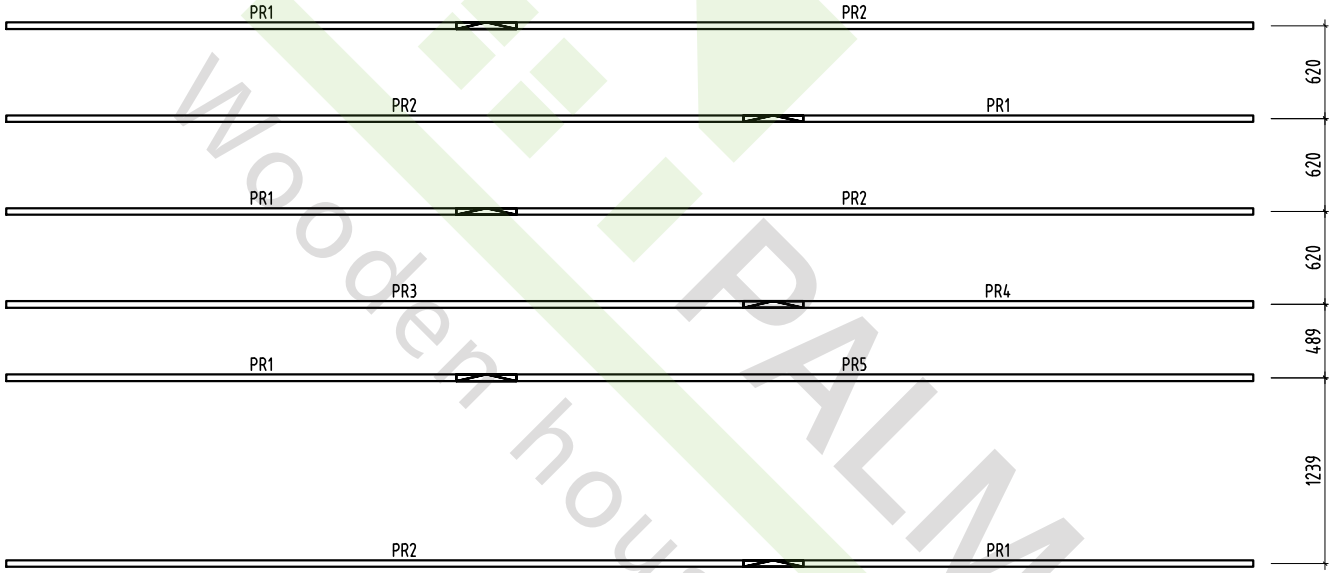


PALMAKO ®
Wooden houses to enjoy

Object name: Wendy	Drawing: Plan — Purlin- Dachpfette- Arbalétrier- Arcareccio- Correa		Scale 1:50
			Paper A4
PALMAKO® Wooden houses to enjoy AS Palmako Betooni 9, Tartu, 51014 tel. +372 73 55 530 fax. +372 73 55 544 www.palmako.ee	Customer: Palmako	Log: 44	
	Drawn by: Märt Lilo		
	Date: 25.09.2012	File: Wendy.dwg	Page 1

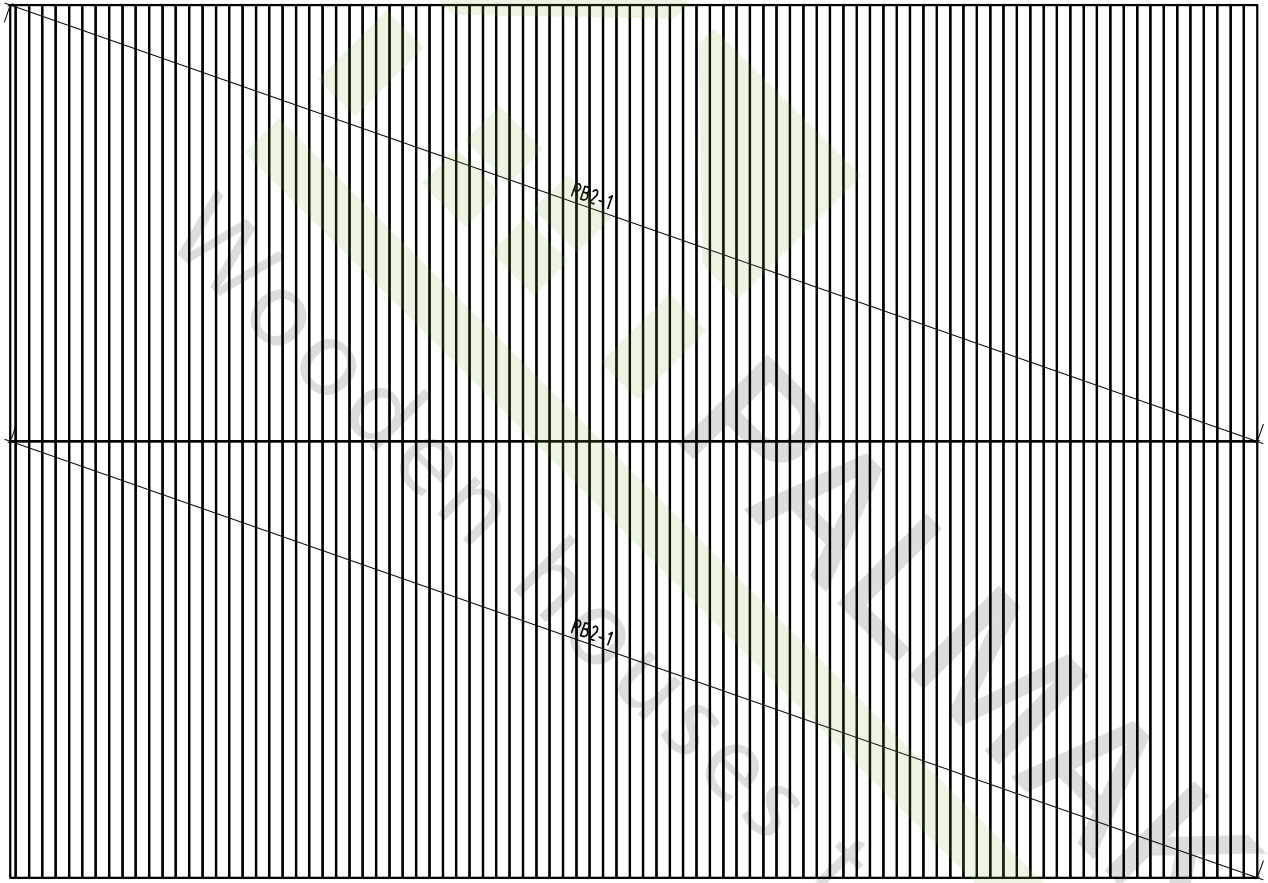


Wooden houses to enjoy PALMAKO®

Object name: Wendy	Drawing: Plan — **Roof board- Dachbrett- Madrier du toit- Tavola tetto- Tabla de tejado**		Scale 1:50
			Paper A4
PALMAKO® Wooden houses to enjoy AS Palmako Betooni 9, Tartu, 51014 tel. +372 73 55 530 fax. +372 73 55 544 www.palmako.ee	Customer: Palmako	Log: 44	
	Drawn by: Märt Lilo		
	Date: 25.09.2012	File: Wendy.dwg	Page 1

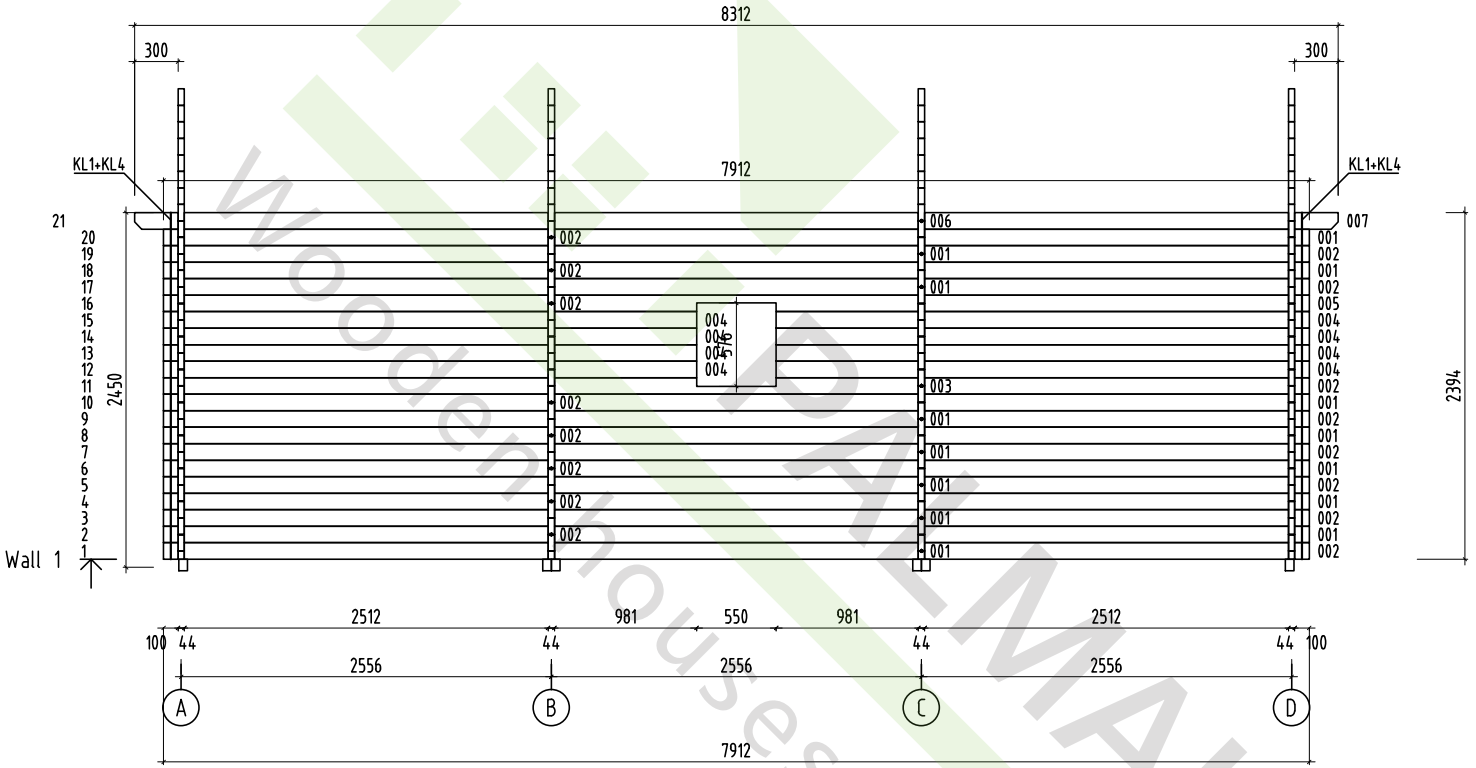


PALMAKO®
Wooden houses to enjoy

Object name: Wendy	Drawing: WALL 1		Scale 1:50
			Paper A4
PALMAKO® Wooden houses to enjoy AS Palmako Betooni 9, Tartu, 51014 tel. +372 73 55 530 fax. +372 73 55 544 www.palmako.ee	Customer: Palmako	Log: 44	
	Drawn by: Märt Lilo		
	Date: 25.09.2012	File: Wendy.dwg	Page 6

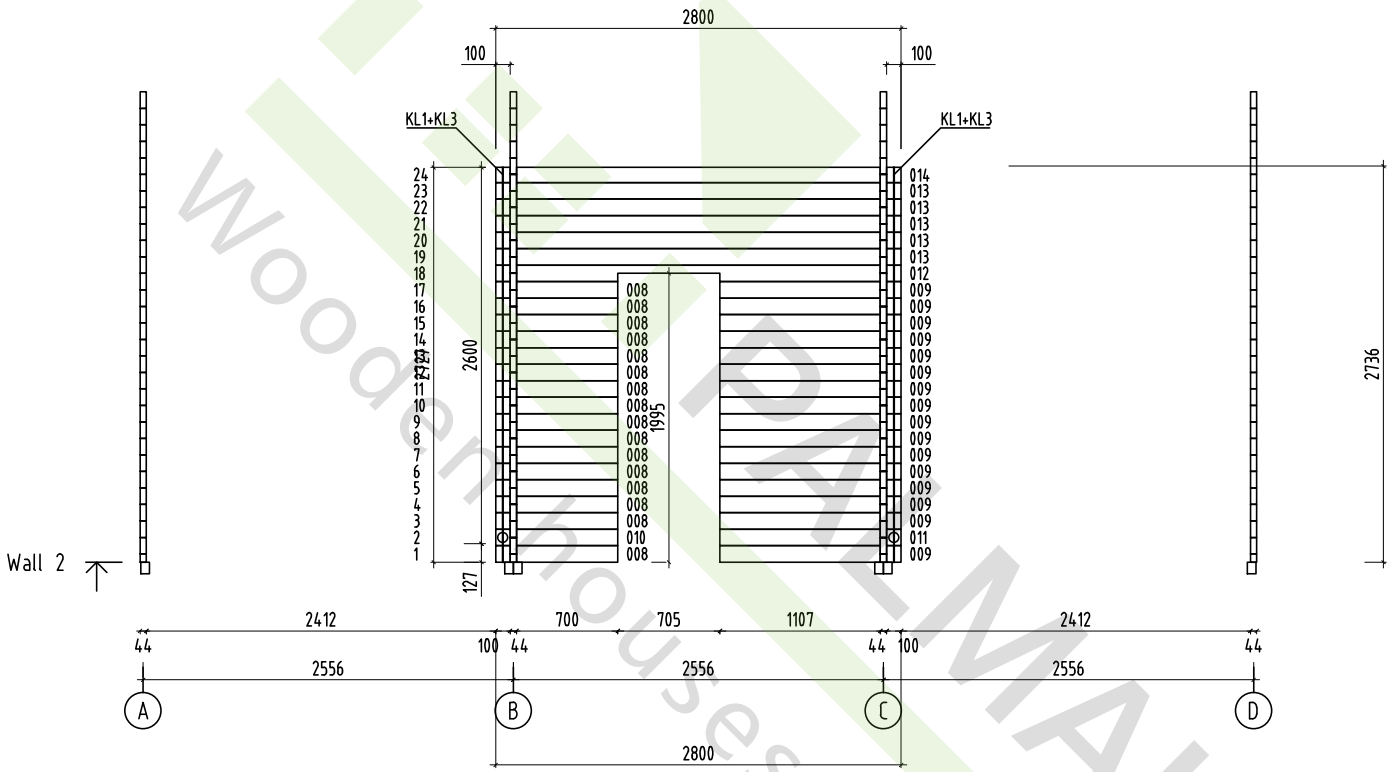


PALMAKO®
Wooden houses to enjoy

Object name: Wendy	Drawing: WALL 2		Scale 1:50
			Paper A4
AS Palmako Betooni 9, Tartu, 51014 tel. +372 73 55 530 fax. +372 73 55 544 www.palmako.ee	Customer: Palmako	Log: 44	
	Drawn by: Märt Lilo		
	Date: 25.09.2012	File: Wendy.dwg	Page 7

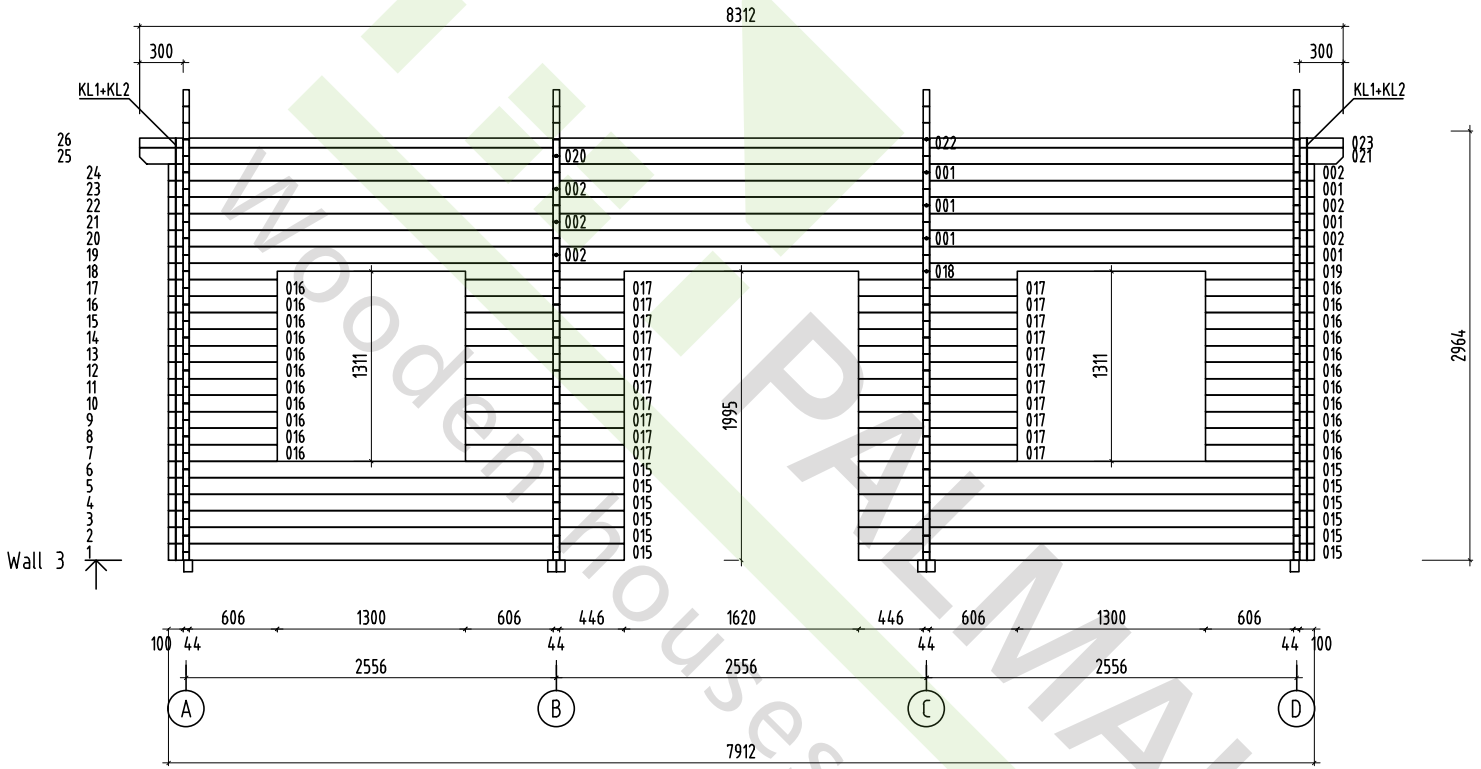


PALMAKO®
Wooden houses to enjoy

Object name: Wendy	Drawing: WALL 3		Scale 1:50
			Paper A4
PALMAKO® Wooden houses to enjoy AS Palmako Betooni 9, Tartu, 51014 tel. +372 73 55 530 fax. +372 73 55 544 www.palmako.ee	Customer: Palmako	Log: 44	
	Drawn by: Märt Lilo		
	Date: 25.09.2012	File: Wendy.dwg	Page 8

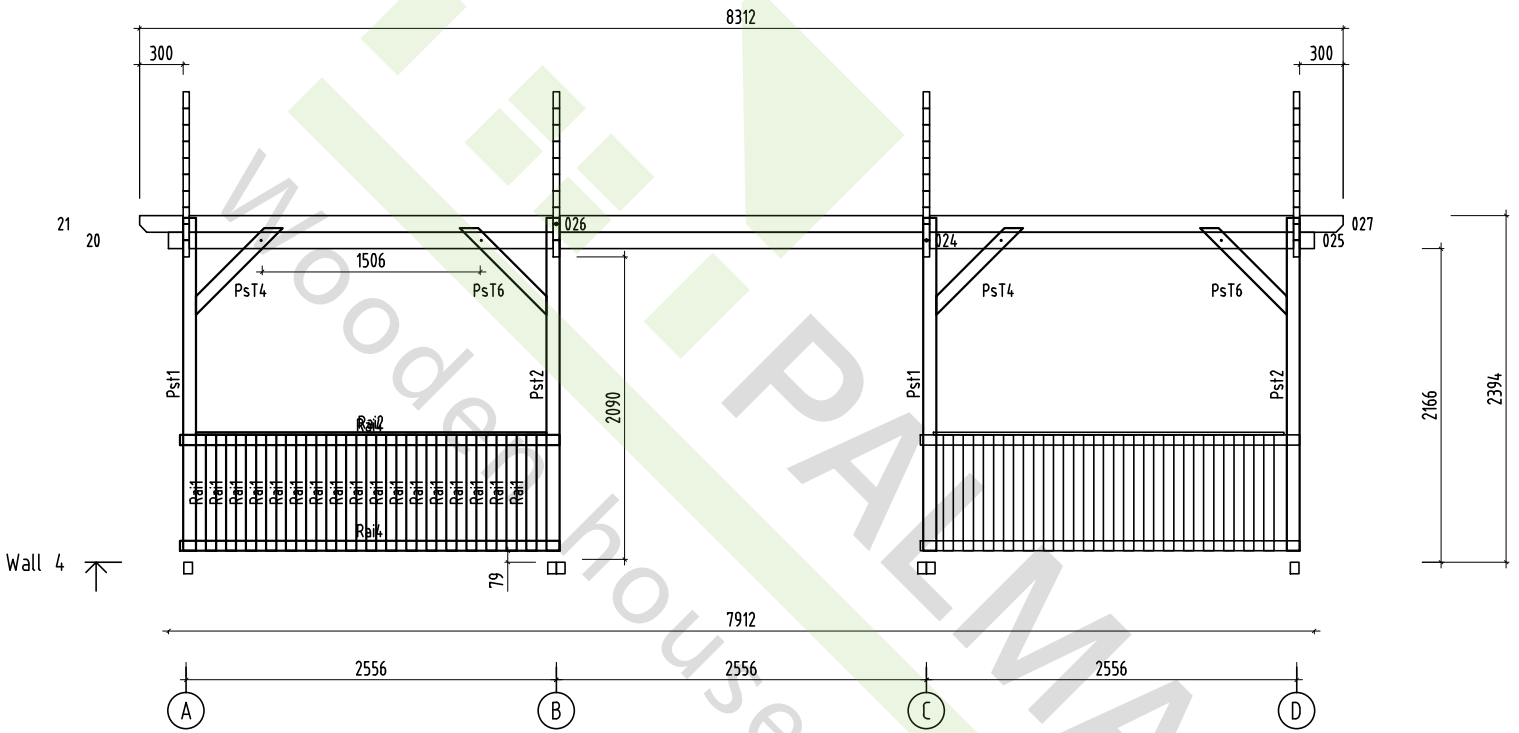


Object name: Wendy	Drawing: WALL 4		Scale 1:50
			Paper A4
PALMAKO® Wooden houses to enjoy AS Palmako Betooni 9, Tartu, 51014 tel. +372 73 55 530 fax. +372 73 55 544 www.palmako.ee	Customer: Palmako	Log: 44	
	Drawn by: Märt Lilo		
	Date: 25.09.2012	File: Wendy.dwg	Page 9

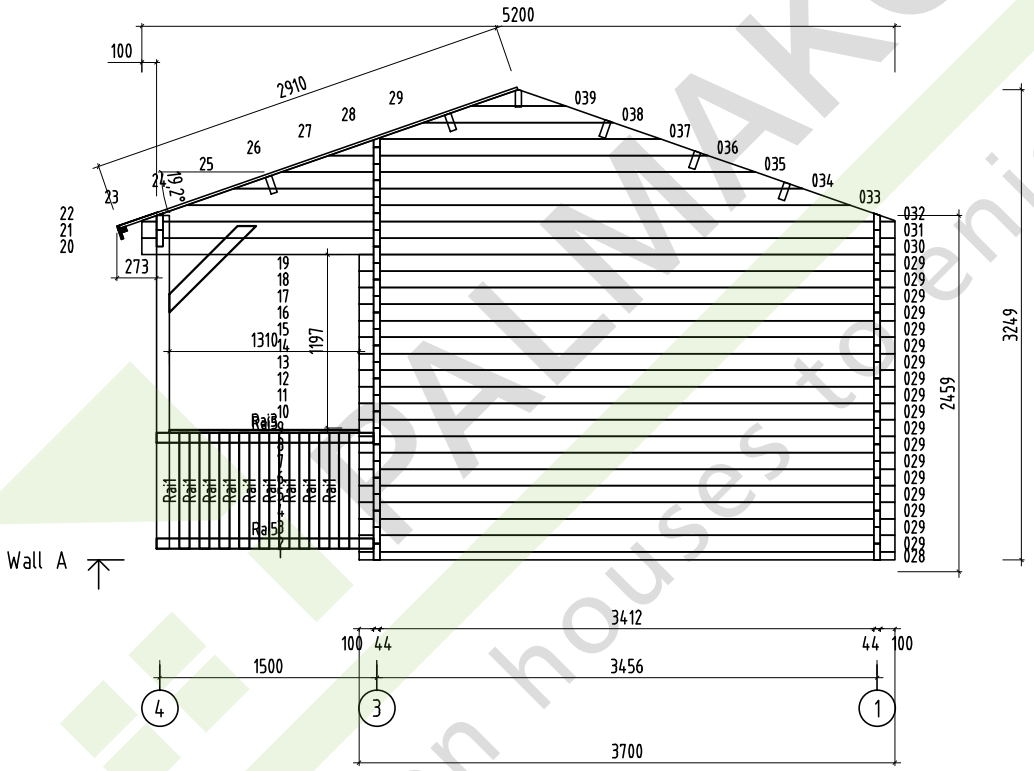PALMAKO® Wooden houses to enjoy




PALMAKO®
Wooden houses to enjoy

Object name: Wendy	Drawing: WALL A		Scale 1:50
			Paper A4
PALMAKO® Wooden houses to enjoy AS Palmako Betooni 9, Tartu, 51014 tel. +372 73 55 530 fax. +372 73 55 544 www.palmako.ee	Customer: Palmako	Log: 44	
	Drawn by: Märt Lilo		
	Date: 25.09.2012	File: Wendy.dwg	Page 2

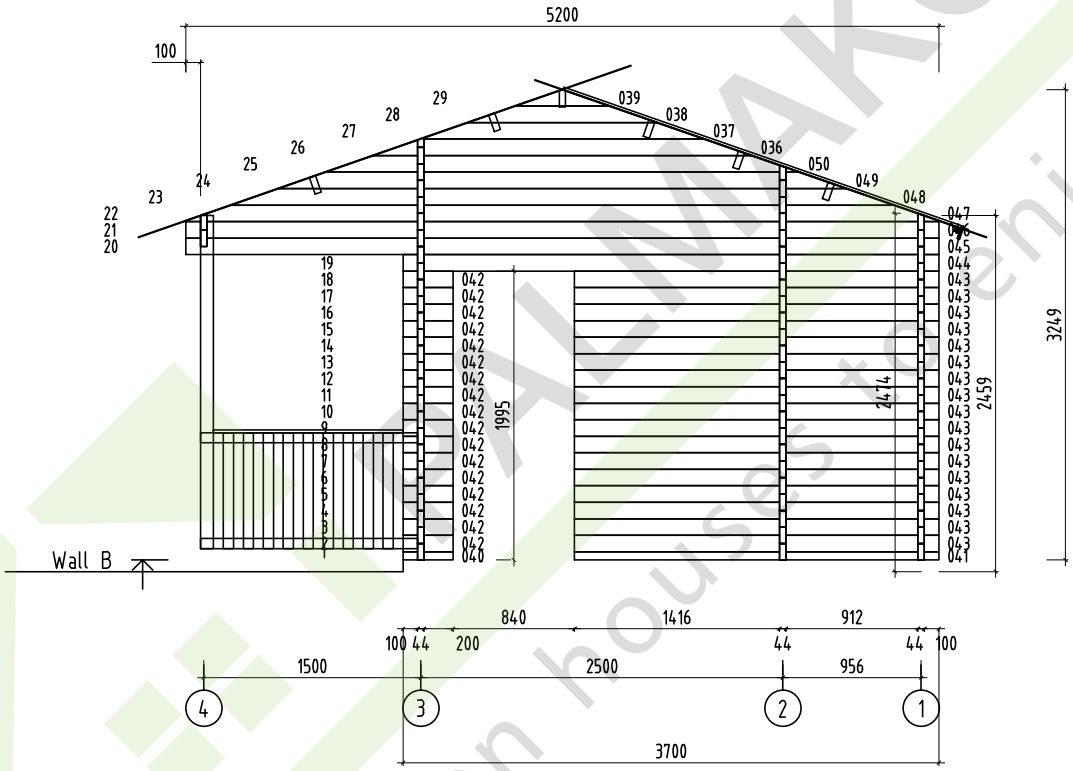


PALMAKO®
Wooden houses to enjoy

Object name: Wendy	Drawing: WALL B		Scale 1:50
			Paper A4
PALMAKO® Wooden houses to enjoy AS Palmako Betooni 9, Tartu, 51014 tel. +372 73 55 530 fax. +372 73 55 544 www.palmako.ee	Customer: Palmako	Log: 44	
	Drawn by: Märt Lilo		
	Date: 25.09.2012	File: Wendy.dwg	Page 3

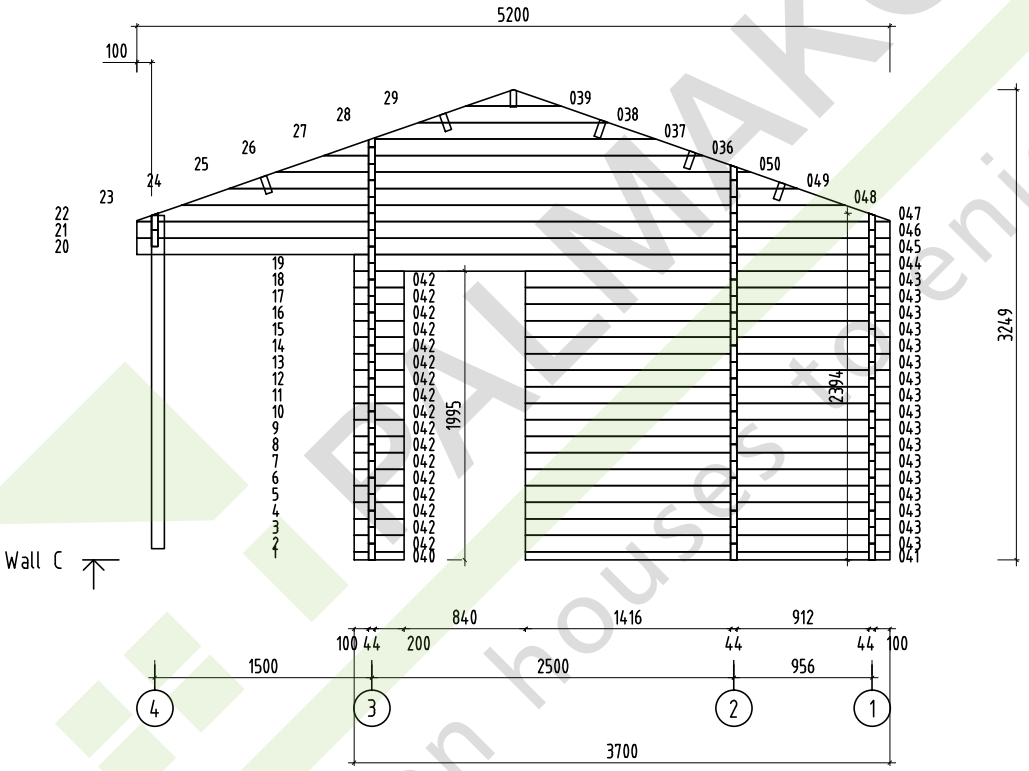
























Object name: Wendy	Drawing: WALL C		Scale 1:50
			Paper A4
PALMAKO® Wooden houses to enjoy AS Palmako Betooni 9, Tartu, 51014 tel. +372 73 55 530 fax. +372 73 55 544 www.palmako.ee	Customer: Palmako	Log: 44	
	Drawn by: Märt Lilo		
	Date: 25.09.2012	File: Wendy.dwg	Page 4

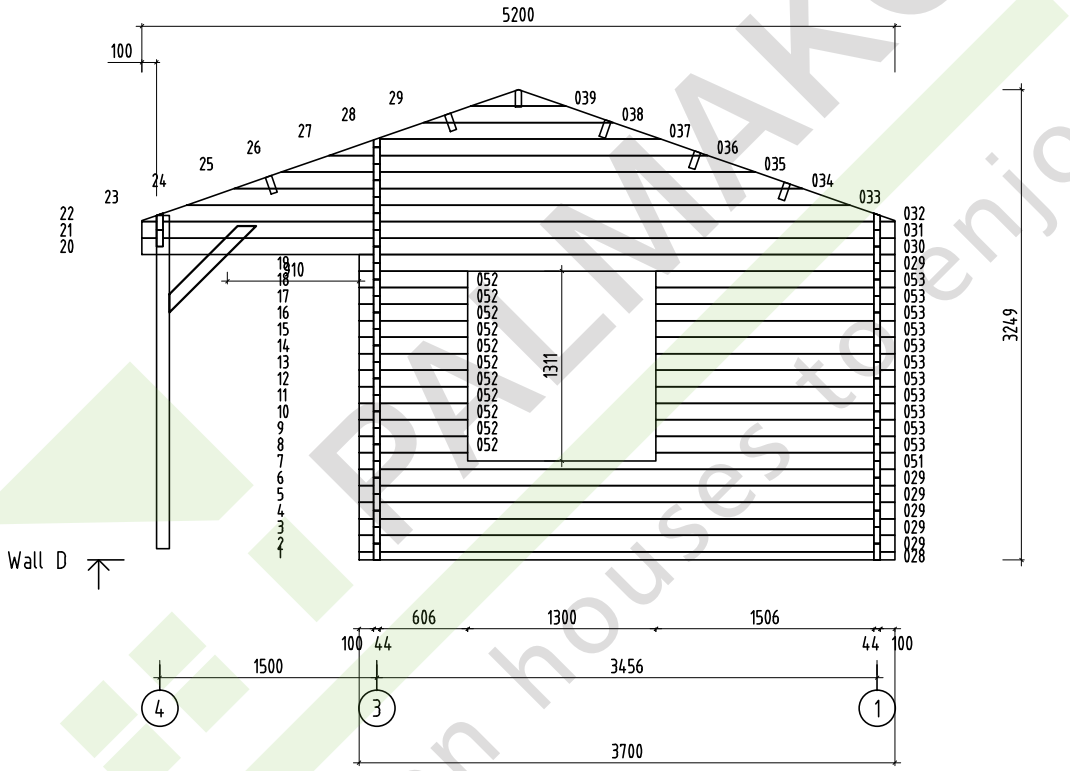PALMAKO® Wooden houses to enjoy


















PALMAKO®
Wooden houses to enjoy

Object name: Wendy	Drawing: WALL D		Scale 1:50
			Paper A4
AS Palmako Betooni 9, Tartu, 51014 tel. +372 73 55 530 fax. +372 73 55 544 www.palmako.ee	Customer: Palmako	Log: 44	
	Drawn by: Märt Lilo		
	Date: 25.09.2012	File: Wendy.dwg	Page 5

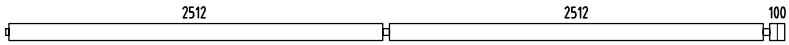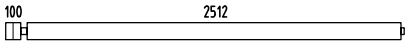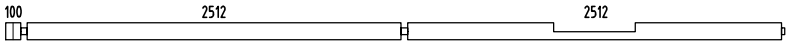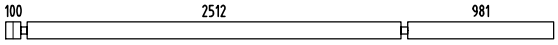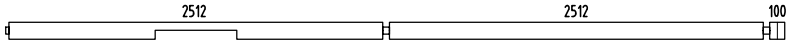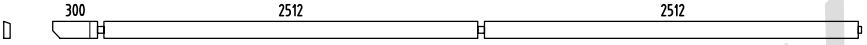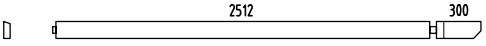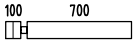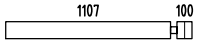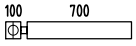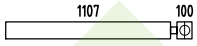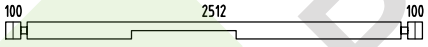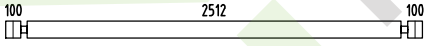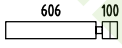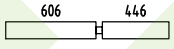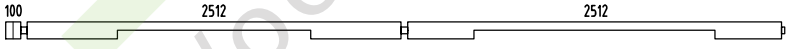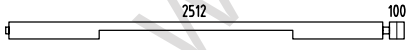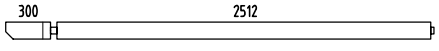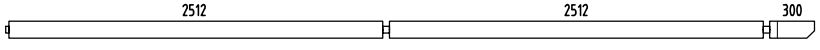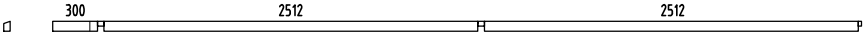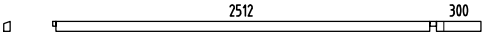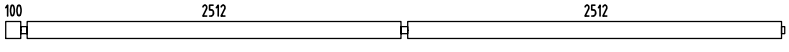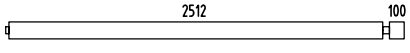Pos	SPECIFICATION-STÜCKLISTE-NOMENCLATURE-ELEMENTI-ESPECIFICATIÓN Wendy	Pcs	Profile (mm)	Length (mm)
001		20	44x114	5234
002		22	44x114	2678
003		1	44x114	5234
004		8	44x114	3681
005		1	44x114	5234
006		1	44x114	5434
007		1	44x114	2878
008		16	44x114	844
009		16	44x114	1251
010		1	44x114	844
011		1	44x114	1251
012		1	44x114	2800
013		5	44x114	2800
014		1	44x105	2800
015		12	44x114	3146
016		22	44x114	750
017		22	44x114	1096
018		1	44x114	5234
019		1	44x114	2678
020		1	44x114	2878
021		1	44x114	5434
022		1	44x66	5434
023		1	44x66	2878
024		1	44x114	5234
025		1	44x114	2678

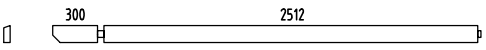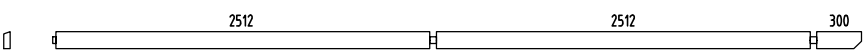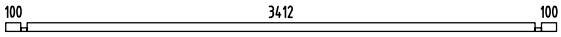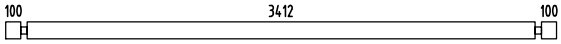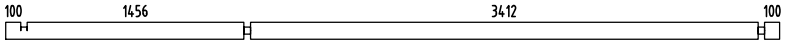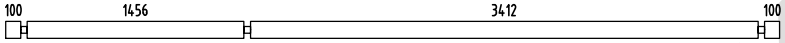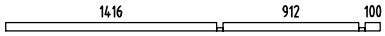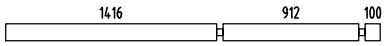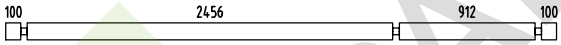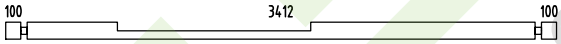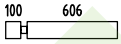
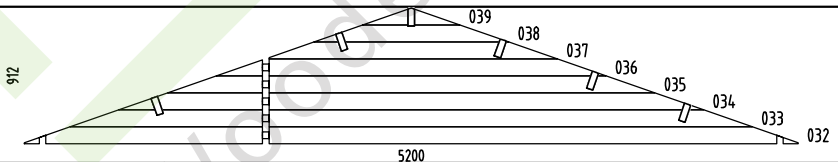
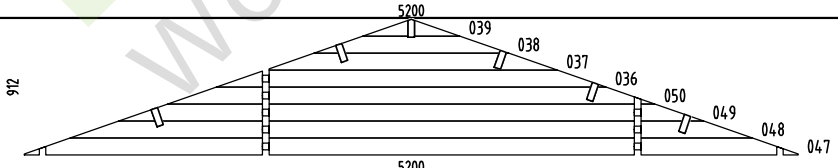
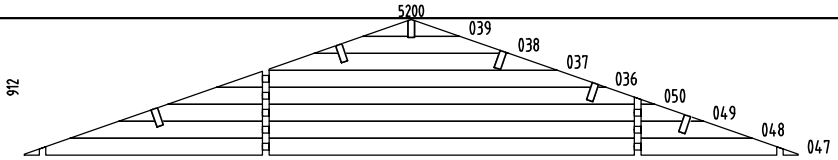
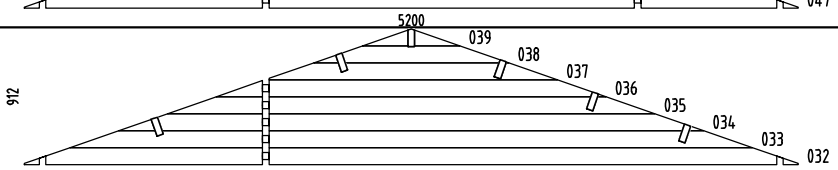
PALMAKO® Wooden houses to enjoy

Pos	SPECIFICATION-STÜCKLISTE-NOMENCLATURE-ELEMENTI-ESPECIFICATIÓN Wendy	Pcs	Profile (mm)	Length (mm)
026		1	44x114	2878
027		1	44x114	5434
028		2	44x57	3700
029		24	44x114	3700
030		2	44x114	5200
031		2	44x114	5200
040		2	44x57	344
041		2	44x57	2516
042		34	44x114	344
043		34	44x114	2516
044		2	44x114	3700
045		2	44x114	5200
046		2	44x114	5200
051		1	44x114	3700
052		11	44x114	750
053		11	44x114	1650
WA-1		1		
WB-1		1		
WC-1		1		
WD-1	 Foundation- Fundament- Fondation- Fondazione- Vigas de cimentación	1		
AR1		6	60x80	4990

PALMAKO® Wooden houses to enjoy

Pos	SPECIFICATION-STÜCKLISTE-NOMENCLATURE-ELEMENTI-ESPECIFICATIÓN Wendy	Pcs	Profile (mm)	Length (mm)
AR2	Foundation- Fundament- Fondation- Fondazione- Vigas de cimentación	22	60x80	2453
AR3	Foundation- Fundament- Fondation- Fondazione- Vigas de cimentación	12	60x80	2436
AR4	Foundation- Fundament- Fondation- Fondazione- Vigas de cimentación	2	60x80	400
Pst2	Post- Pfosten- Poteau- Montante- Poste	2	90x90	2300
Pst1	Post- Pfosten- Poteau- Montante- Poste	2	90x90	2300
Pst5	Post- Pfosten- Poteau- Montante- Poste	1	90x90	846
Pst3	Post- Pfosten- Poteau- Montante- Poste	1	90x90	846
Pst6	Post- Pfosten- Poteau- Montante- Poste	2	90x90	846
Pst4	Post- Pfosten- Poteau- Montante- Poste	2	90x90	846
Rai4	Railing board- Geländer- Barre de rambarde- Tavola di ringhiera- Tabla de barandilla	4	70x19	2620
Rai5	Railing board- Geländer- Barre de rambarde- Tavola di ringhiera- Tabla de barandilla	4	70x19	1500
Rai1	Railing board- Geländer- Barre de rambarde- Tavola di ringhiera- Tabla de barandilla	52	70x19	800
Rai2	Railing board- Geländer- Barre de rambarde- Tavola di ringhiera- Tabla de barandilla	2	19x70	2420
Rai3	Railing board- Geländer- Barre de rambarde- Tavola di ringhiera- Tabla de barandilla	2	19x70	1310
PR2	Purlin- Dachpfette- Arbalétrier- Arcareccio- Correa 2412 2512 300	4	44x140	5312
PR5	Purlin- Dachpfette- Arbalétrier- Arcareccio- Correa 2412 2512 300	1	44x140	5312
PR3	Purlin- Dachpfette- Arbalétrier- Arcareccio- Correa 300 2512 2412	1	44x140	5312
PR1	Purlin- Dachpfette- Arbalétrier- Arcareccio- Correa 500 2512 300	5	44x140	3400
PR4	Purlin- Dachpfette- Arbalétrier- Arcareccio- Correa 500 2512 300	1	44x140	3400
FB2-1	Floor board- Fussbodenbrett- Madrier du plancher - Tavola pavimento- Tabla de suelo	58	89x19	3406
FB2-2	Floor board- Fussbodenbrett- Madrier du plancher - Tavola pavimento- Tabla de suelo	29	89x19	2450
FB2-3	Floor board- Fussbodenbrett- Madrier du plancher - Tavola pavimento- Tabla de suelo	29	89x19	906
TB1-1	Terrace board- Terrassenbrett- Madrier de terrace- Tavola terrazzo- Tabla de terraza	78	95x19	1500
RB2-1	Roof board- Dachbrett- Madrier du toit- Tavola tetto- Tabla de tejado	188	89x19	2910
FlB1-1	Floor beading- Fussbodenleiste- Baguette du plancher- Listello pavimento- Listón de suelo		19x19	40.38

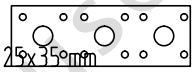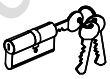
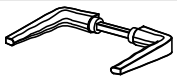
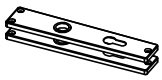
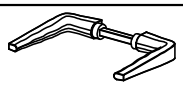
PALMAKO® Wooden houses to enjoy

Pos	SPECIFICATION-STÜCKLISTE-NOMENCLATURE-ELEMENTI-ESPECIFICATIÓN Wendy	Pcs	Profile (mm)	Length (mm)
Dia-1	Diamond- Deckbrett- Madrier- Tavola di copertura- Rombo 	2	19x140	300
EaE5-1	Eave edging- Dachrandbrett- Madrier en bordure du toit- Tavola bordo tetto- Tabla de valadizo 	4	19x95	4156
FaB7-1	Facia board- Giebelblende- Écran frontal- Schermo frontone- Tabla de facia 	8	19x120	3010
FaB6-1	Facia board- Giebelblende- Écran frontal- Schermo frontone- Tabla de facia 	4	19x95	3010
RE2-1	Roof edge reinforcement- Dachrandleiste- Baguette en bordure du toit- Rinforzo bordo tetto- Refuerzo borde tejado 	6	32x40	2771
Sla10-1	Slat- Leiste- Baguette- Listello- Listón	3	19x45	840
Sla10-2	Slat- Leiste- Baguette- Listello- Listón	1	19x45	1620
Fim	-Fixing kit- Befestigungsset- Moyens de fixation- Materiale di fissaggio- Kit de fijación 	1		
QLP16	Adjustment bolt - Senkbolzen - Boulon de reglage - Bullone di regolamento- Perno de ajuste 	4		
QKSKR8x120Zn	Bolt -Schloss-schraube -Boulon- Bullone- Perno- 8x120mm KSKR 	6		
QKSKR10x120Zn	Bolt -Schloss-schraube -Boulon- Bullone- Perno- 10x120mm KSKR 	12		
QPUPO 10x100	Bolt -Schloss-schraube -Boulon- Bullone- Perno- M10x100mm PUPO 	10		
QMLint	Connection tape -Verbindungsband für Bohlen -Ruban de connection -Nastro di connessione- Cinta de conexion 1x25x35mm 	30		
QULSy damik 30/35	Cylinder- Zylinderschloss- Serrure a mortaiser- Serratura a cilindro- Bombin- 30.35 	1		
QULinkKULD	Door fittings- Türbeschlag- Ferrure- Ferramenta porta- Manilla (puerta)- 	3		
QULKateHOBEk	Door fittings- Türbeschlag- Ferrure- Ferramenta porta- Manilla puerta- QULKateHOBEk 	1		
QULinkHOBE	Door fittings- Türbeschlag- Ferrure- Ferramenta porta- Manilla puerta- QULlinkHOBE 	1		
QServariiviv astus160	Keeper- Schliessblech- Tole- Lamiera- Aldaba de candado- 160 	2		
QNU3535130	L-iron- Winkel- Angle -Angolo- Angulo 35x35x130 EM VN353590 	4		
QNA1_4x40M	Nail- Nagel- Clou- Chiodo- Clavo- 1.4x40mm	300		
QNA2_2x50Zn	Nail- Nagel- Clou- Chiodo- Clavo- 2.5x50mm	1900		
QMU10	Nut- Schraubenmutter- Écrou- Dado- Tuerca- M10mm 	10		
QKR3x16kZN	Screw- Schraube- Vis- Vite- Tornillo- 3x16mm kZn	4		



PALMAKO® Wooden houses to enjoy

Pos	SPECIFICATION-STÜCKLISTE-NOMENCLATURE-ELEMENTI-ESPECIFICATIÓN Wendy	Pcs	Profile (mm)	Length (mm)
QKR3 5x35ZN	Screw- Schraube- Vis- Vite- Tornillo- 3.5x35mm	200		
QKR3 x16ZN	Screw- Schraube- Vis- Vite- Tornillo- 3x16mm	30		
QKR3 x20ZN	Screw- Schraube- Vis- Vite- Tornillo- 3x20mm	84		
QKR3 x30ZN	Screw- Schraube- Vis- Vite- Tornillo- 3x30mm	140		
QKR4 5x40ZN	Screw- Schraube- Vis- Vite- Tornillo- 4.5x40mm	300		
QKR4 5x50ZN	Screw- Schraube- Vis- Vite- Tornillo- 4.5x50mm	540		
QKR4 5x70ZN	Screw- Schraube- Vis- Vite- Tornillo- 4.5x70mm	120		
QKR6x 120ZN	Screw- Schraube- Vis- Vite- Tornillo- 6x120mm 	90		
QSE8x20	Washer- Dichtscheibe- Joint- Rondella- Arandela- 8x20mm	6		
QSE10x30	Washer- Dichtscheibe- Joint- Rondella- Arandela- 10x30mm 	12		
QALinkHOBE	Window fittings- Fenstergriff- Poigne de la fenétre- Maniglia finestra- Manilla (ventana) 	4		
KL1	Threaded rod- Gewindestangen- Barre filtée- Asta filettata- Varilla roscada M8	6		2000
KL2	Threaded rod- Gewindestangen- Barre filtée- Asta filettata- Varilla roscada M8	2		970
KL3	Threaded rod- Gewindestangen- Barre filtée- Asta filettata- Varilla roscada M8	2		600
KL4	Threaded rod- Gewindestangen- Barre filtée- Asta filettata- Varilla roscada M8	2		450
	Nut- Schraubenmutter- Écrou- Dado- Tuerca- M8mm 	6		
	Washer- Dichtscheibe- Joint- Rondella- Arandela- 8x22mm 	6		
	Extension nut- Verlängerungsmutter- Écrou rallonge- Dado di prolunga- Tuerca de extensión- JM8 	6		
	Captive nut- Einschlagmutter- Écrou a griffes- Dado a ragno filettatura- Tuerca arana- LM8 	6		

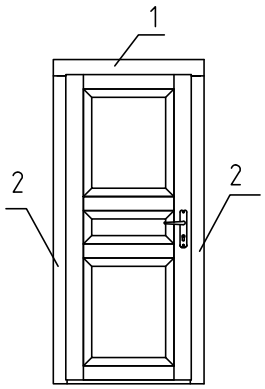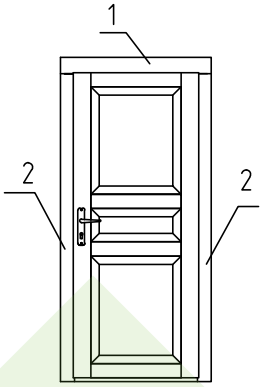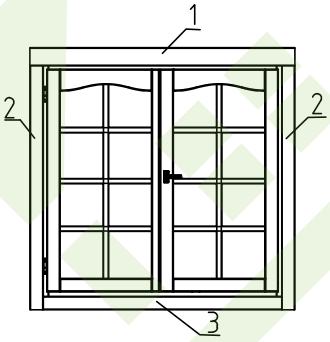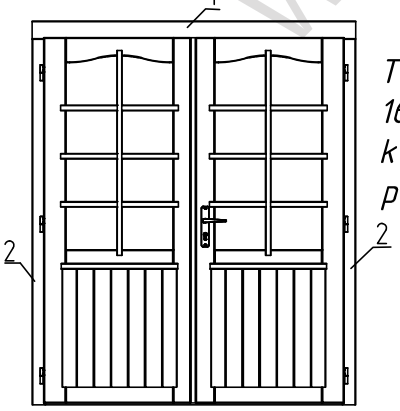PALMAKO® wooden houses to enjoy

Pos	SPECIFICATION-STÜCKLISTE-NOMENCLATURE-ELEMENTI-ESPECIFICATIÓN Wendy	Pcs	Profile (mm)	Length (mm)
U44-18L	Door - Tür - Porte - Porta-Puerta 835x1940  U44-18L Door 835x1940x46 mm Side slat - Randleiste Baguette en bordure - Listello bordo 1. 19x95x1085×mm 2 pcs 2. 19x70x2025×mm 4 pcs × Extra length	1		
U44-18R	Door - Tür - Porte - Porta-Puerta 835x1940  U44-18R Door 835x1940x46 mm Side slat - Randleiste Baguette en bordure - Listello bordo 1. 19x95x1085×mm 2 pcs 2. 19x70x2025×mm 4 pcs × Extra length	1		
TA44-13R	Window - Fenster - Fenetre - Finestra-Ventana 1290x1271  *TA44-13R* *1290x1271x46 mm* *kv:SUVEMAJA* *roto, parem käsi* Side slat - Randleiste Baguette en bordure - Listello bordo 1. 19x95x1540×mm 2 pcs 2. 19x70x1320×mm 4 pcs 3. 19x70x1250 mm 2 pcs × Extra length	3		
TU44-44R	Door - Tür - Porte - Porta-Puerta 1610x1936  *TU44-44R* *1610x1936x46 mm* *kv:SUVEMAJA* *parem käsi* Side slat - Randleiste Baguette en bordure - Listello bordo 1. 19x95x1900×mm 2 pcs 2. 19x70x2070×mm 4 pcs × Extra length	1		

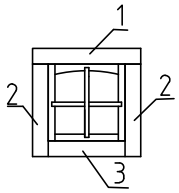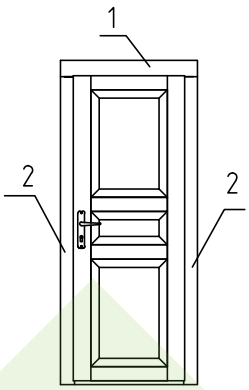PALMAKO® Wooden houses to enjoy

Pos	SPECIFICATION-STÜCKLISTE-NOMENCLATURE-ELEMENTI-ESPECIFICATIÓN Wendy	Pcs	Profile (mm)	Length (mm)
A-4417R	Window - Fenster - Fenetre - Finestra-Ventana 540x540 A-4417R Window 540x540x46 mm  Side slat - Randleiste Baguette en bordure - Listello bordo 1. 19x95x795 mm 2 pcs 2. 19x70x795 mm 4 pcs 3. 19x70x500 mm 2 pcs	1		
U-4427R	Door - Tür - Porte - Porta-Puerta 700x1940  Door 700x1940x46 mm Side slat - Randleiste Baguette en bordure - Listello bordo 1. 19x95x950 ×mm 2 pcs 2. 19x70x2025×mm 4 pcs × Extra length	1		

PALMAKO®
Wooden houses to enjoy